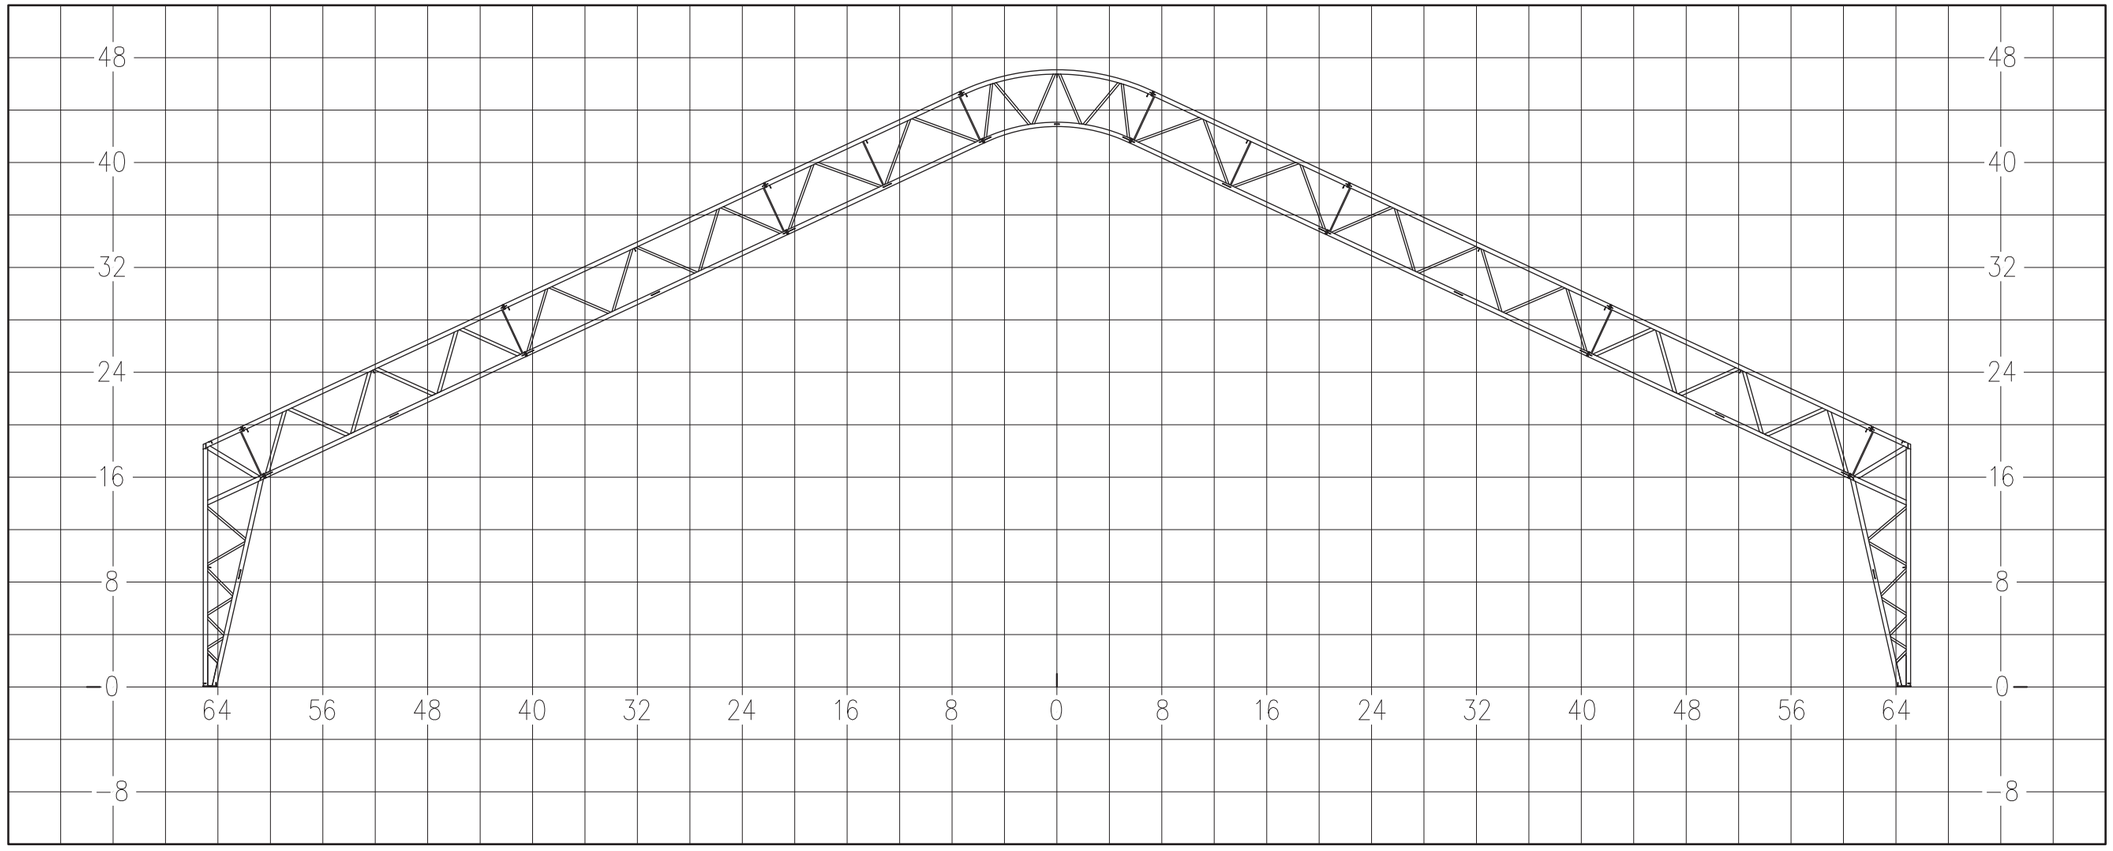

CENTURION SERIES

48" TRUSS | 130' WIDE | 18' LEG

www.guard-all.com

1-877-397-1594

These plans and specifications are the property of Guard-All Building Solutions and shall not be reproduced without written permission.

GUARD-ALL BUILDING SOLUTIONS